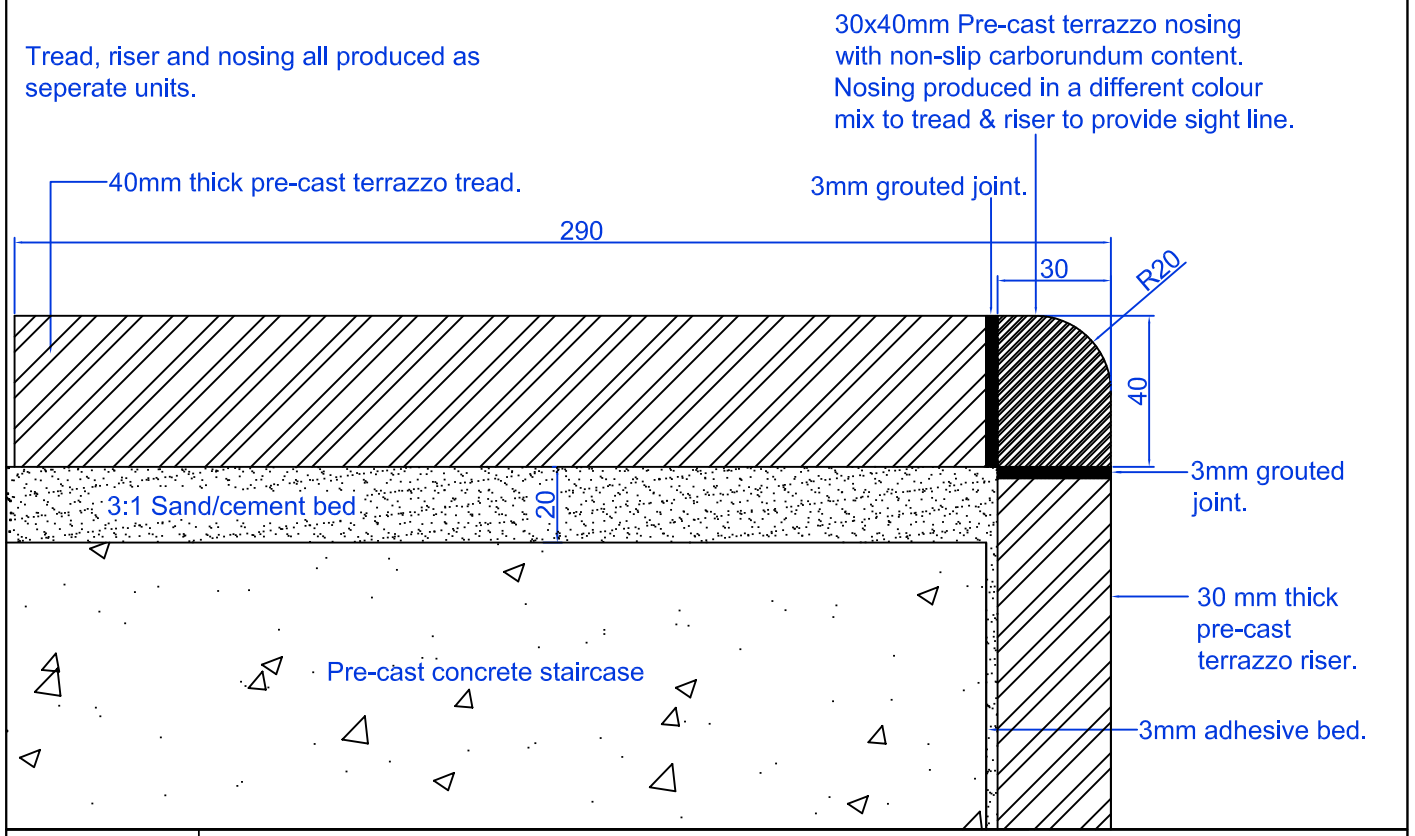

KENGATE TERRAZZO

Tel: 01932 568 672

TITLE:
Pre-cast Terrazzo Tread With Non-Slip Nosing Detail

TYPE:	AUTHOR:
Typical Section Detail	Kengate Terrazzo
DWG No: KT/NS/001	SCALE: 1:2 @ A4